FilmL.A., Inc.
6255 W Sunset Blvd, 12th Floor
Hollywood, CA 90028
t: (213)977-8600 - f: (213)977-8601
www.filmla.com

Summary Information

Permit No: F00155182-B **Type of Permit:** FILMING **Release Date:** 08/21/2019

Production Company JOINERY

Insured Company Name JOINERY
Contact Phone No. 1 323-266-3455
Contact Phone No. 2
Fax
Address 4200 SEPULVEDA BLVD, #100
CULVER CITY, California 90230

Production Title TOYOTA CAMRY

Type of Production Commercial - Standard

Producer PABLO PYTLOWANY

Director SANTIAGO CHAUMONT

1st AD MARIANO ANDRE

Production Manager MATT VAN ASSCHE

FilmL.A. Coordinator Melissa Levine

Location Manager KEVIN BRILES
Primary Phone Mobile - 818-974-9664
Secondary Phone

Location Assistant n/a n/a
Primary Phone Mobile - 818-974-9664
Secondary Phone

Fees

FILMLA NON-REFUNDABLE FILM PERMIT RIDER FEE	$111.00

Total Permit Fee $111.00

Number of Locations 1

NOT A PERMIT

FilmL.A., Inc.
6255 W Sunset Blvd, 12th Floor
Hollywood, CA 90028
t: (213)977-8600 - f: (213)977-8601
www.filmla.com

Summary Information — Location

Location 1 of 1

Permit Number F00155182-B
Production Company JOINERY
Insured Company JOINERY
Production Title TOYOTA CAMRY

Location Manager KEVIN BRILES
Primary Phone Mobile - 818-974-9664
Secondary Phone

Location Address 501 N Main St, Los Angeles, CA, 90012
Location Name LA PLAZA DE CULTURA Y ARTES
Location Type Plaza
Location Description LA COUNTY LAND
Prep Dates 8/21/2019 - 8/21/2019 07:00 - 12:00 1 day
Film Dates 8/21/2019 - 8/21/2019 12:00 - 20:00 1 day
Strike Dates 8/21/2019 - 8/21/2019 20:00 - 22:00
Open or Closed to the Public Open

Generic Conditions
THE CONSUMPTION OF ALCOHOLIC BEVERAGES AND THE USE OF DRUGS, INCLUDING MARIJUANA, ON LOCATION BY ANY CAST, CREW, OR INVITED GUESTS IS STRICTLY PROHIBITED.
*Certain service and personnel fees required by jurisdictional agencies are not collected by FilmL.A. Any such fees must be paid directly to the appropriate agency, and a separate invoice will be provided to the permittee.
Equipment staging and vehicles may park on one side of the street only.
Must comply with attached conditions
Must Maintain 5' Clearance on Sidewalks/Walkways
Must maintain local/emergency access
No cast or crew parking on area streets
No stopping or setting up in front of merchants or residents without prior approval
Number of uniformed officers listed on the permit is a minimum requirement. Permittee remains responsible for deploying a sufficient number of uniformed officers to provide traffic and crowd control to ensure the safety of the film crew and the public.
Traffic control must be done in accordance w/MUTCD
Traffic Officers Required
Uniformed officers shall have a copy of the film permit in their possession and are required to confirm that all traffic control signage devices are in place.

Please see attached document 155182_WS_C1_MAIN_ARCADIA_NORTH_CROSSWALK Layout1 (1).pdf

Equipment on Location

Type	Quantity
5 or 10 ton trucks	3
5 Ton Truck	2
Catering Truck	2
Cube Trucks	4
Motor Homes	1
Picture vehicles	2
Stakebed Trucks	2
Vans	6

Personnel on Location

Type	Quantity
Cast	2
Crew	70
LA City UFSO assigned	45731
Off-Duty/Retired LAPD Officer(s)	2

Filming Activities Drive ups & away; Equipment on sidewalk, in curb lane & across street; Exterior Dialogue; Intermittent pedestrian control; Intermittent traffic control - 2 minutes standard; ITC: North bound

NOT A PERMIT

FilmL.A., Inc.
6255 W Sunset Blvd, 12th Floor
Hollywood, CA 90028
t: (213)977-8600 - f: (213)977-8601
www.filmla.com

Summary Information — Location

Permit Number F00155182-B
Production Company JOINERY
Insured Company JOINERY
Production Title TOYOTA CAMRY

Location Manager KEVIN BRILES
Primary Phone Mobile - 818-974-9664
Secondary Phone

Main St; close w/s curb-lane, Arcadia St, north to crosswalk.; working trucks and equipment staged on one side of south courtyard / fire lane at 501 S Main St;

Jurisdiction **Political:** Los Angeles City - Council District 14 **Police:** Los Angeles Police **Fire:** Los Angeles City Department

Thomas Guide **Page:** 634 **Grid:** G3

Approvals FILML.A. CLOSURES Adrian Fayad

Coordinator Note UFSO REQUIRED
8/21, 1200-2000

Parking

Base Camp
Location Type : Other Location
125 Paseo De La Plaza, Los Angeles, 90012

Crew Parking
Location Type : Other Location
220 S Spring St, Los Angeles, CA, 90012

Parking Notes
Basecamp:
El Pueblo (enter from Arcadia St)
Crew Parking:
Joe's Parking Structure

Lane / Full Closure W/S CURB-LANE MAIN ST 1 ADJACENT LANE , ARCADIA ST -NORTH TO CROSSWALK
Approximate Footage 0 - 300

Date(s) 8/21/2019 to 8/21/2019 **Time(s)** 18:00 to 20:00

NOT A PERMIT

Permit #F00155182-B

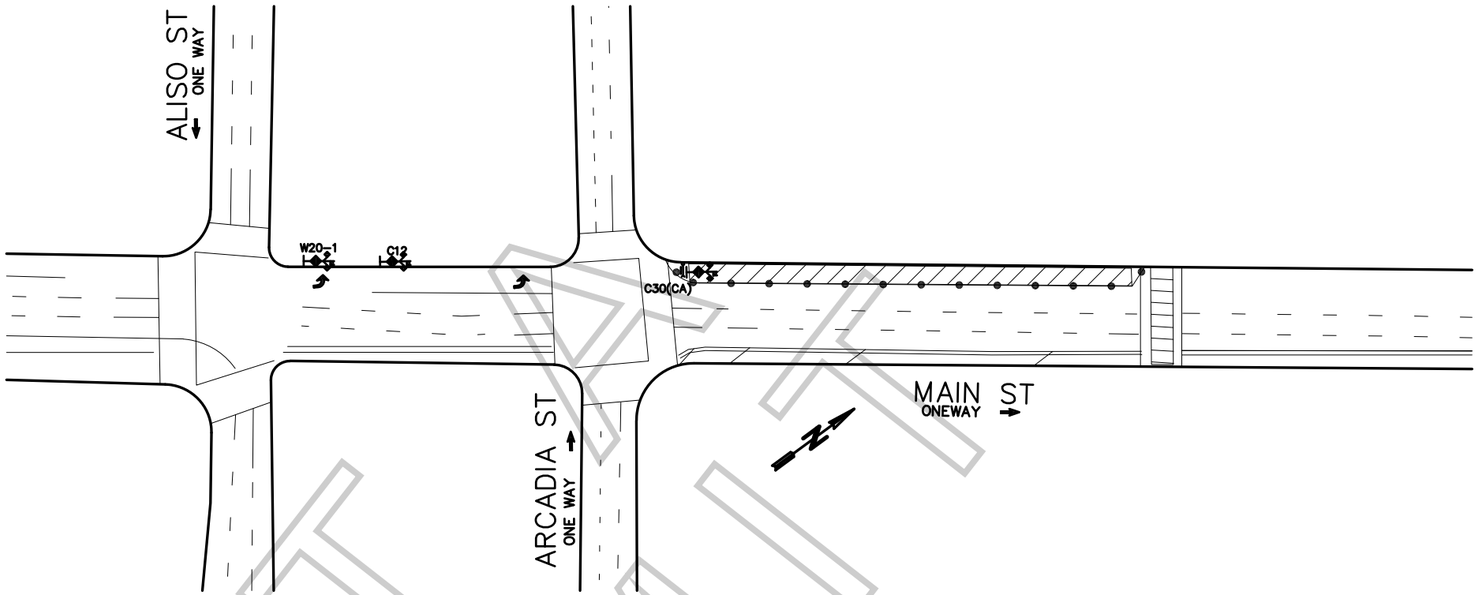

FILM LA COORDINATOR: MELISSA LEVINE
FILM LA PERMIT # F-155182

CLOSURE INFO:

W/S CURB LANE OF MAIN ST
ARCADIA - NORTH CROSSWALK
8/21, 0900-2200

W/S CURB AND ADJACENT LANE OF MAIN ST
ARCADIA - NORTH CROSSWALK
8/21, 1500-2000

JOINERY
"TOYOTA CAMRY"
LOCATIONS CONTACT:
NOAH GRANGE 323.260.4777(4PPS)

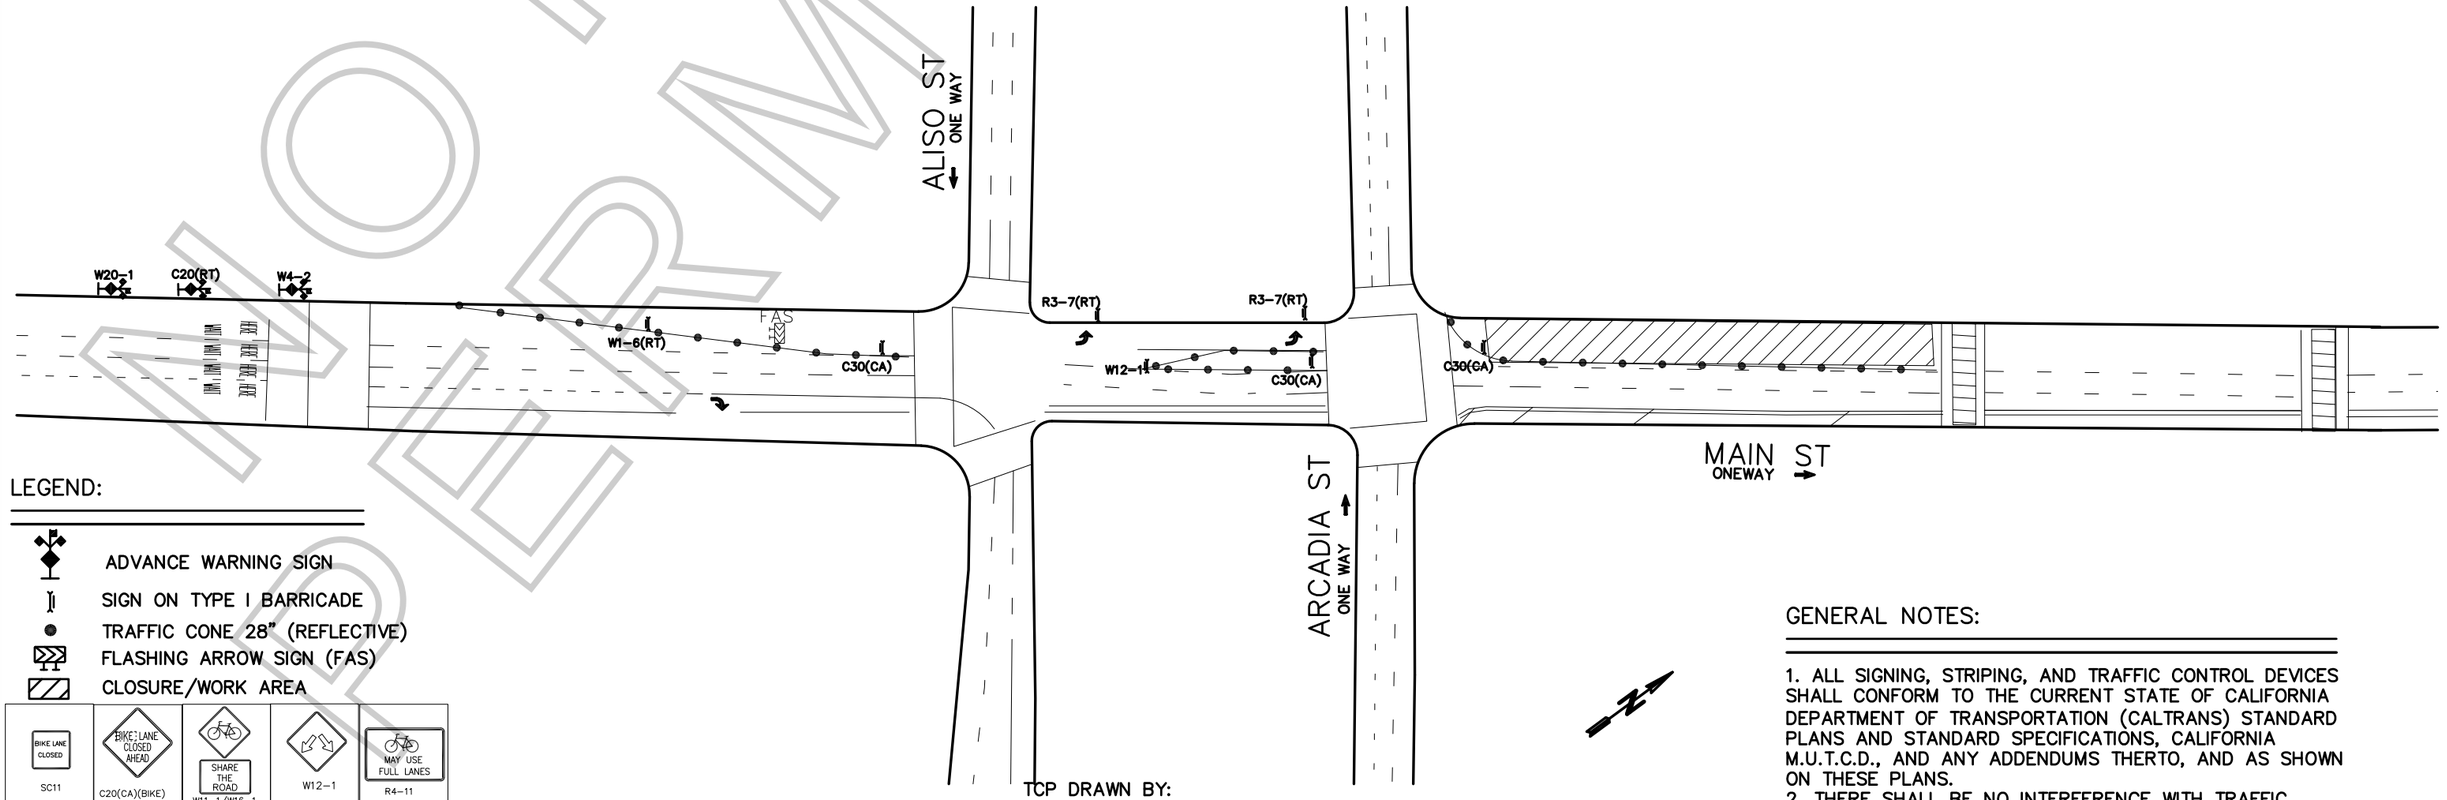

LEGEND:

- ADVANCE WARNING SIGN
- SIGN ON TYPE I BARRICADE
- TRAFFIC CONE 28" (REFLECTIVE)
- FLASHING ARROW SIGN (FAS)
- CLOSURE/WORK AREA

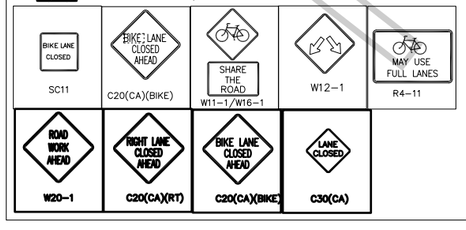

TCP DRAWN BY:
ISMAEL RODRIGUEZ
PACIFIC TRAFFIC CONTROL, INC.
323.981.0600 PH.
LIC # 944488

GENERAL NOTES:

1. ALL SIGNING, STRIPING, AND TRAFFIC CONTROL DEVICES SHALL CONFORM TO THE CURRENT STATE OF CALIFORNIA DEPARTMENT OF TRANSPORTATION (CALTRANS) STANDARD PLANS AND STANDARD SPECIFICATIONS, CALIFORNIA M.U.T.C.D., AND ANY ADDENDUMS THERTO, AND AS SHOWN ON THESE PLANS.
2. THERE SHALL BE NO INTERFERENCE WITH TRAFFIC SIGNALS OR CROSSWALKS.
3. CONES SHALL BE 28" MINIMUM HEIGHT AND SHALL HAVE REFLECTORIZED SLEEVES FOR NIGHT WORK.
4. POLICE SHALL DIRECT TRAFFIC AS NECESSARY.

NOT APPROVED